©SWANKE HAYDEN CONNELL INTERNATIONAL LIMITED

THIS ELECTRONIC INFORMATION IS CONFIDENTIAL AND THE COPYRIGHT OF SWANKE HAYDEN CONNELL INTERNATIONAL LTD. NO USE IS PERMITTED OF IT OTHER THAN BY THE INTENDED RECIPIENT FOR THE PROPER PURPOSE NOR SHALL IT BE DISCLOSED OR PASSED ON TO ANY OTHER PARTY IN ANY FORM IN WHOLE OR IN PART WITHOUT OUR EXPRESS PERMISSION.
THE DATA IS SUPPLIED ELECTRONICALLY FOR CONVENIENCE ONLY.
THE ORIGINAL INFORMATION IS THE HARD COPY WHICH WILL BE SUPPLIED ON REQUEST. NO DIMENSIONS OR OTHER INFORMATION SHOULD BE INFERRED FROM THE ELECTRONIC DATA UNLESS SPECIFICALLY SHOWN ON THE HARD COPY.
WE ACCEPT NO LIABILITY FOR ANY EFFECT THAT THE TRANSMISSION OR USE OF THIS DATA MAY HAVE ON ANY COMPUTER OR SYSTEMS WHETHER IN RELATION TO ANY DEFECT, VIRUS OR ANY OTHER MATTER. YOUR RECEIPT OF THIS INFORMATION AND OPENING OF THE FILES CONSTITUTES ACCEPTANCE OF THESE TERMS.

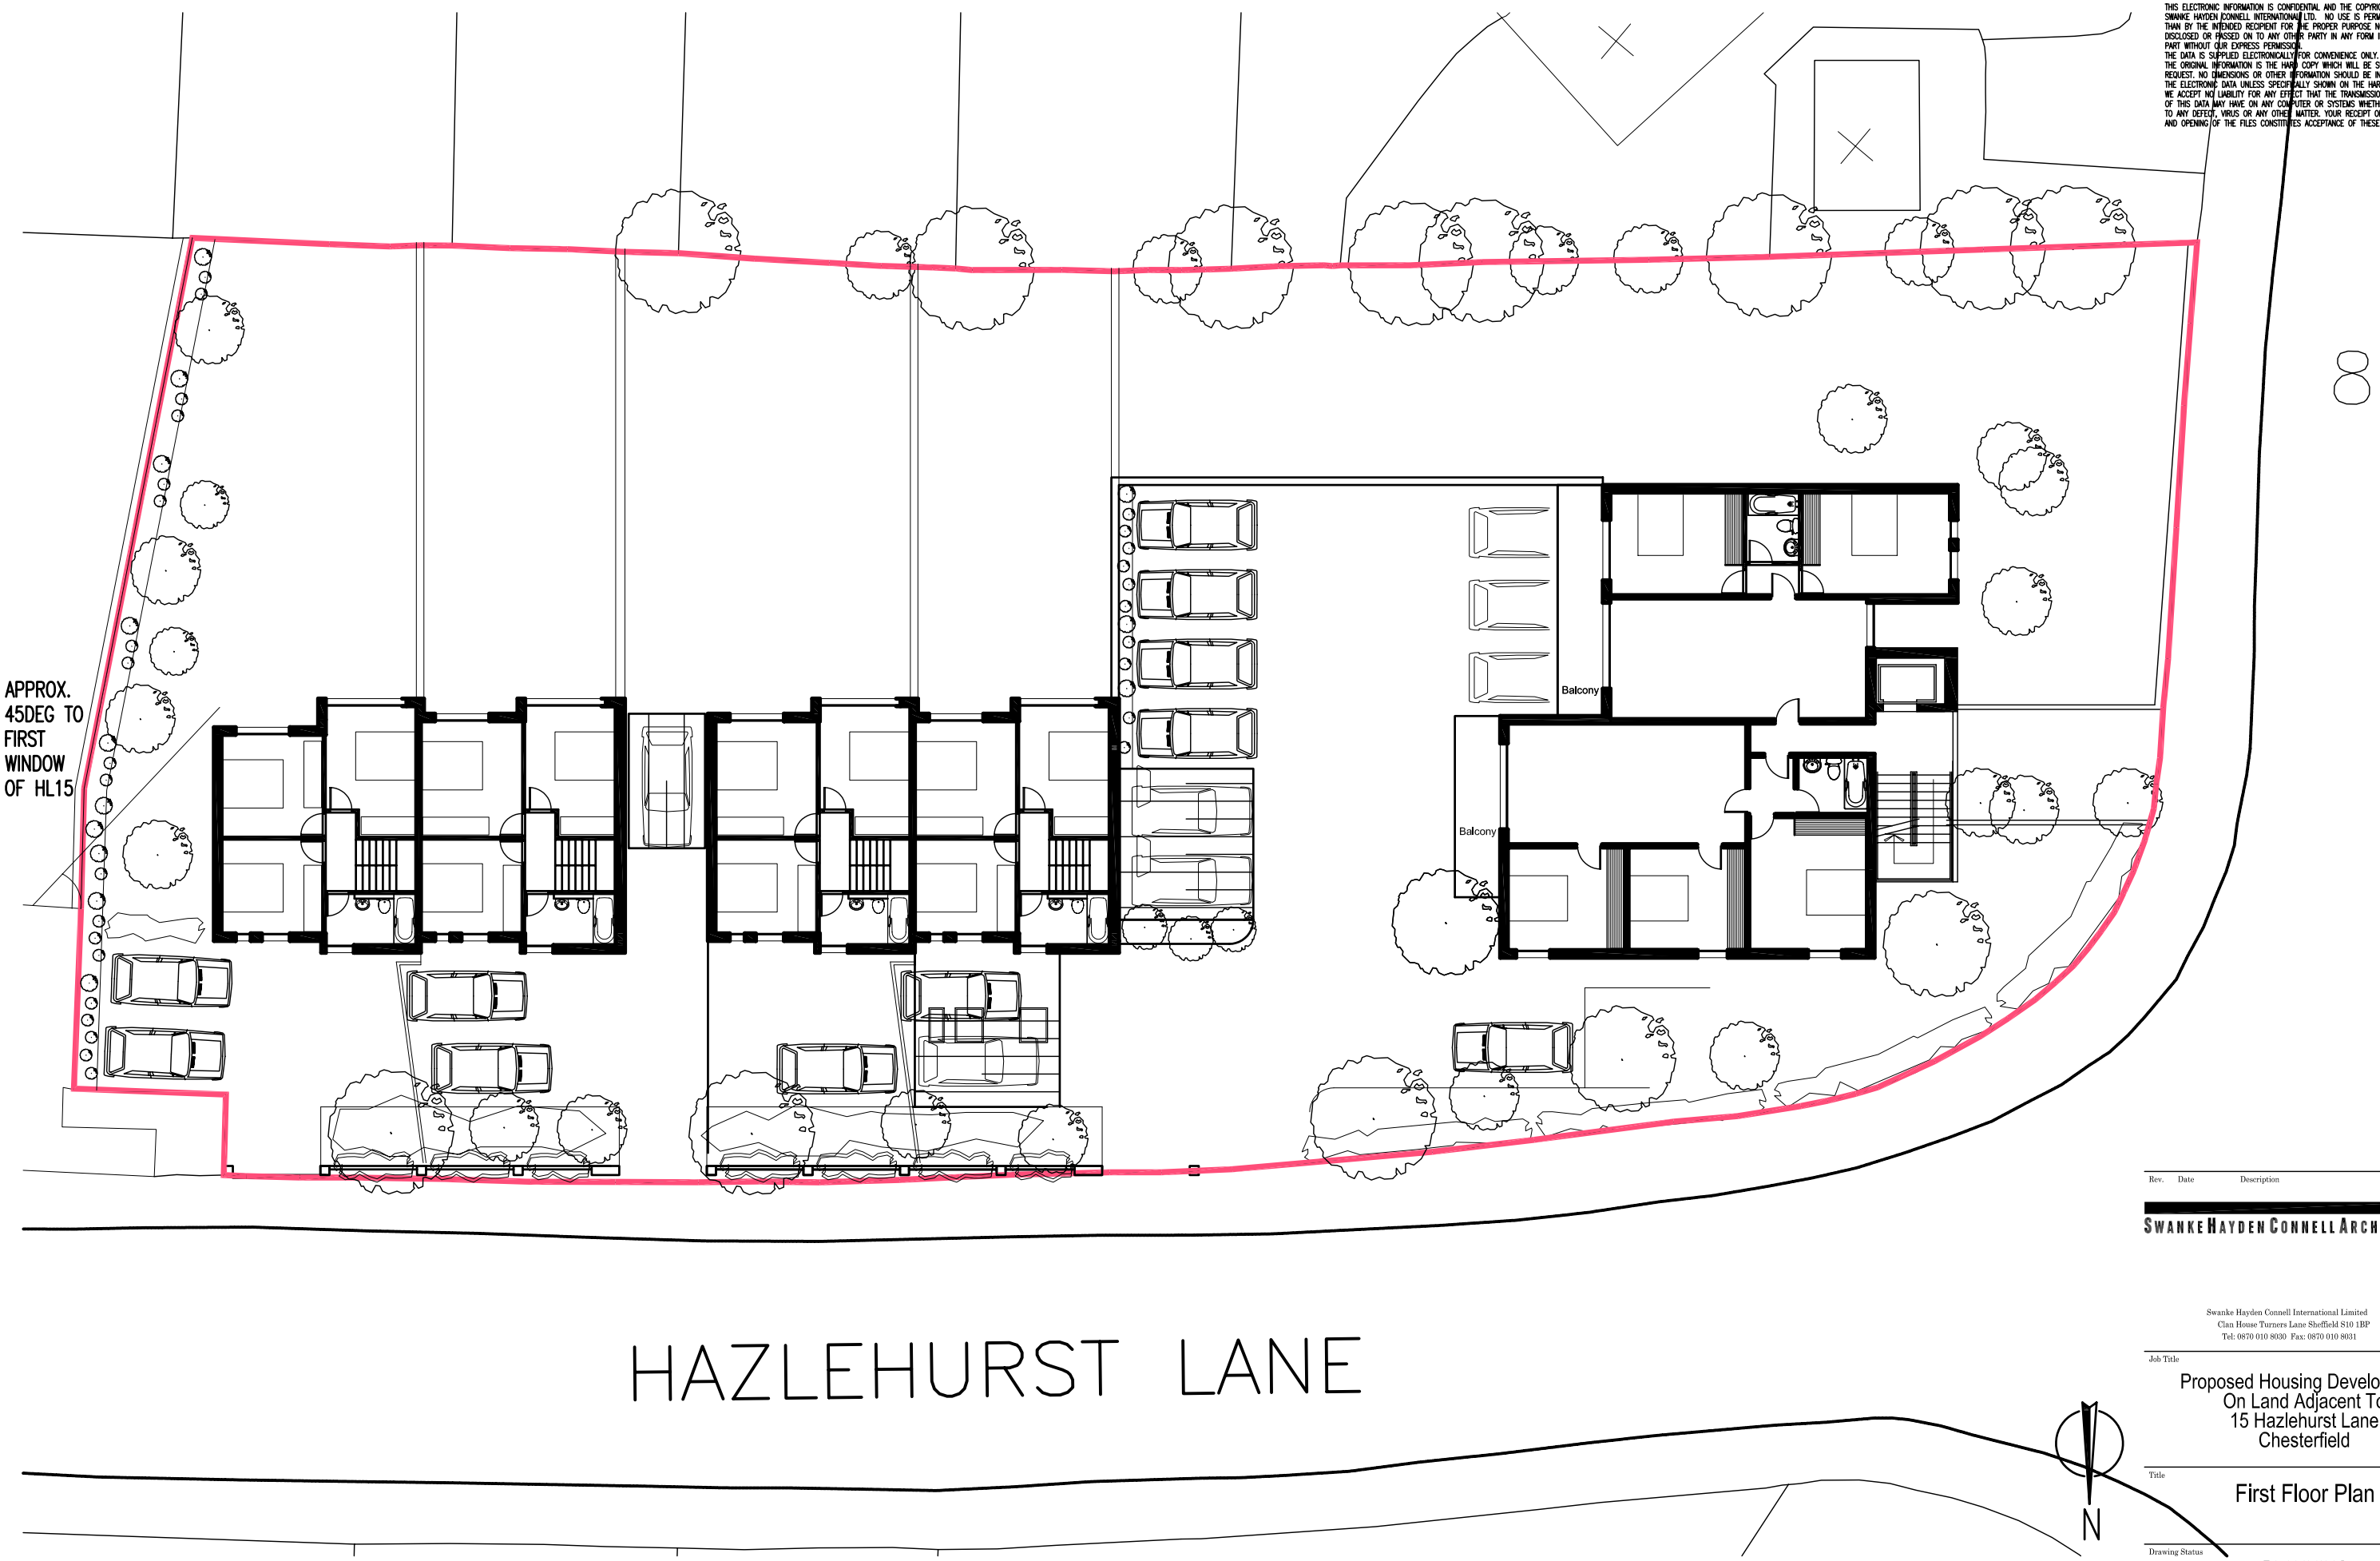

Rev.	Date	Description

SWANKE HAYDEN CONNELL ARCHITECTS

Swanke Hayden Connell International Limited
Clan House Turners Lane Sheffield S10 1BP
Tel: 0870 010 8030 Fax: 0870 010 8031

Job Title
Proposed Housing Development
On Land Adjacent To
15 Hazlehurst Lane
Chesterfield

Title
First Floor Plan

Drawing Status
PLANNING

Drawn By	Checked By
HD	DAG

Scale	Date
1:200 (A3)	JUN 07

Project No.	Drawing No.	Rev.
2436	A012	C